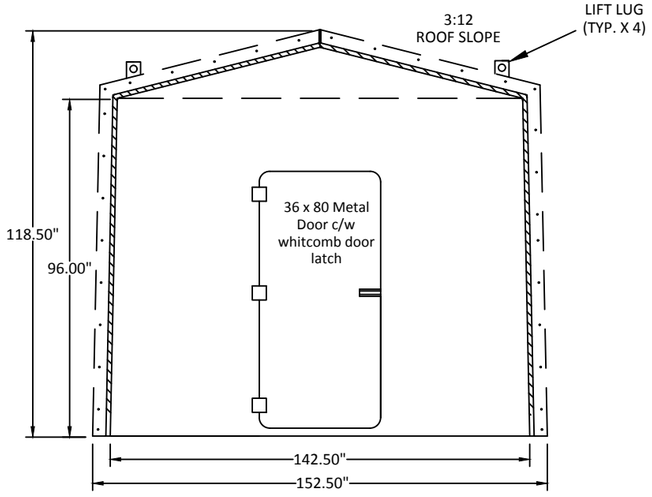

FRONT ELEV.

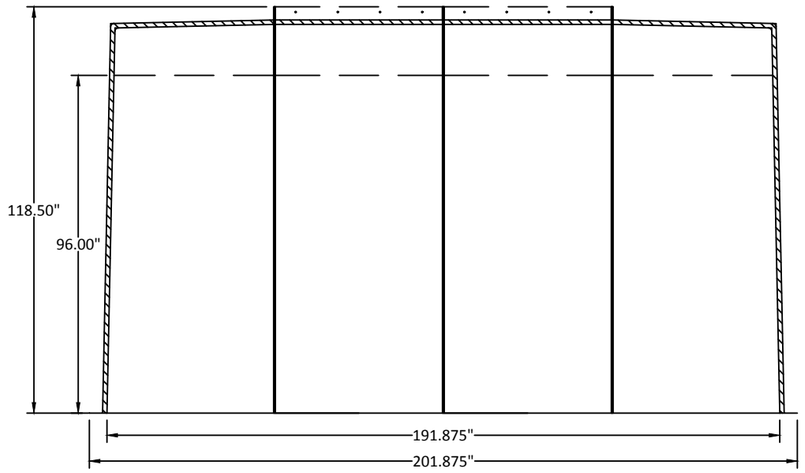

RIGHT ELEV.

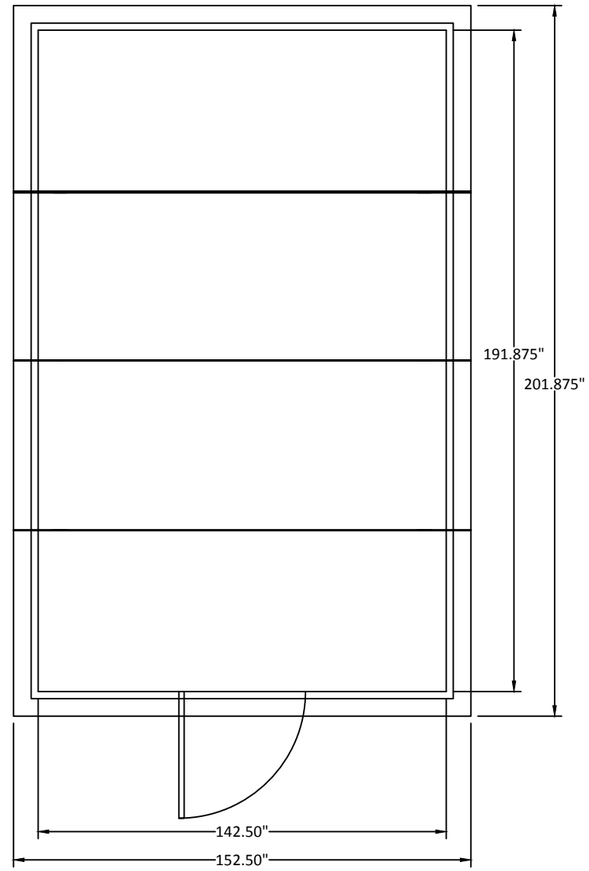

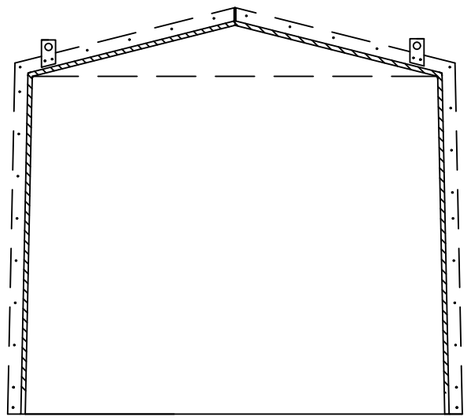

REAR ELEV.

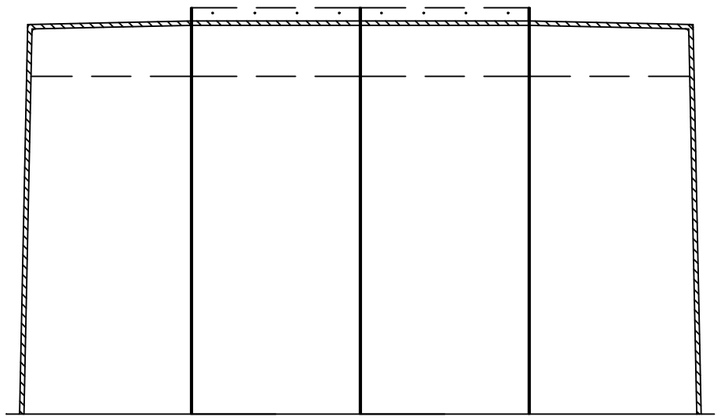

LEFT ELEV.

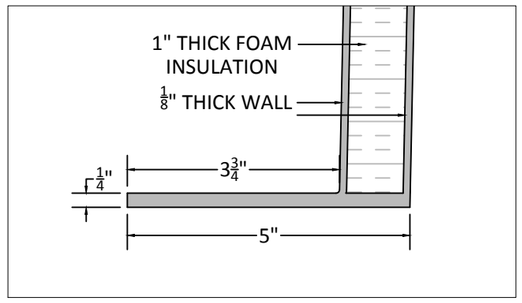

EXTERNAL FLANGE DETAIL

-ALL MEASUREMENTS ARE NOMINAL

\Job Files\2010\Mocoat Drawings\MOCOAT-vector March 2009.jpg

6224 29th Street SE
Calgary, Alberta T2C 1W3
TEL (403) 236-7738
FAX (403) 287-7728

NO.	DATE D	DATE MO.	DATE YR.	REVISION	BY

NO.	DATE D	DATE MO	DATE YR	ISSUED FOR	BY

CLIENT INFO

Mocoat Job #

MOCOAT MV SERIES
12'W x 16'L x 8'H BUILDING

DRAWN BY: MW
REVIEWED BY: REVIEWED
SCALE: NTS
DATE: 2018/04/16

CLIENT APPROVAL
SIGNATURE
DATE

ISSUE FOR: APPROVAL
PROJECT NO.: ----

DWG